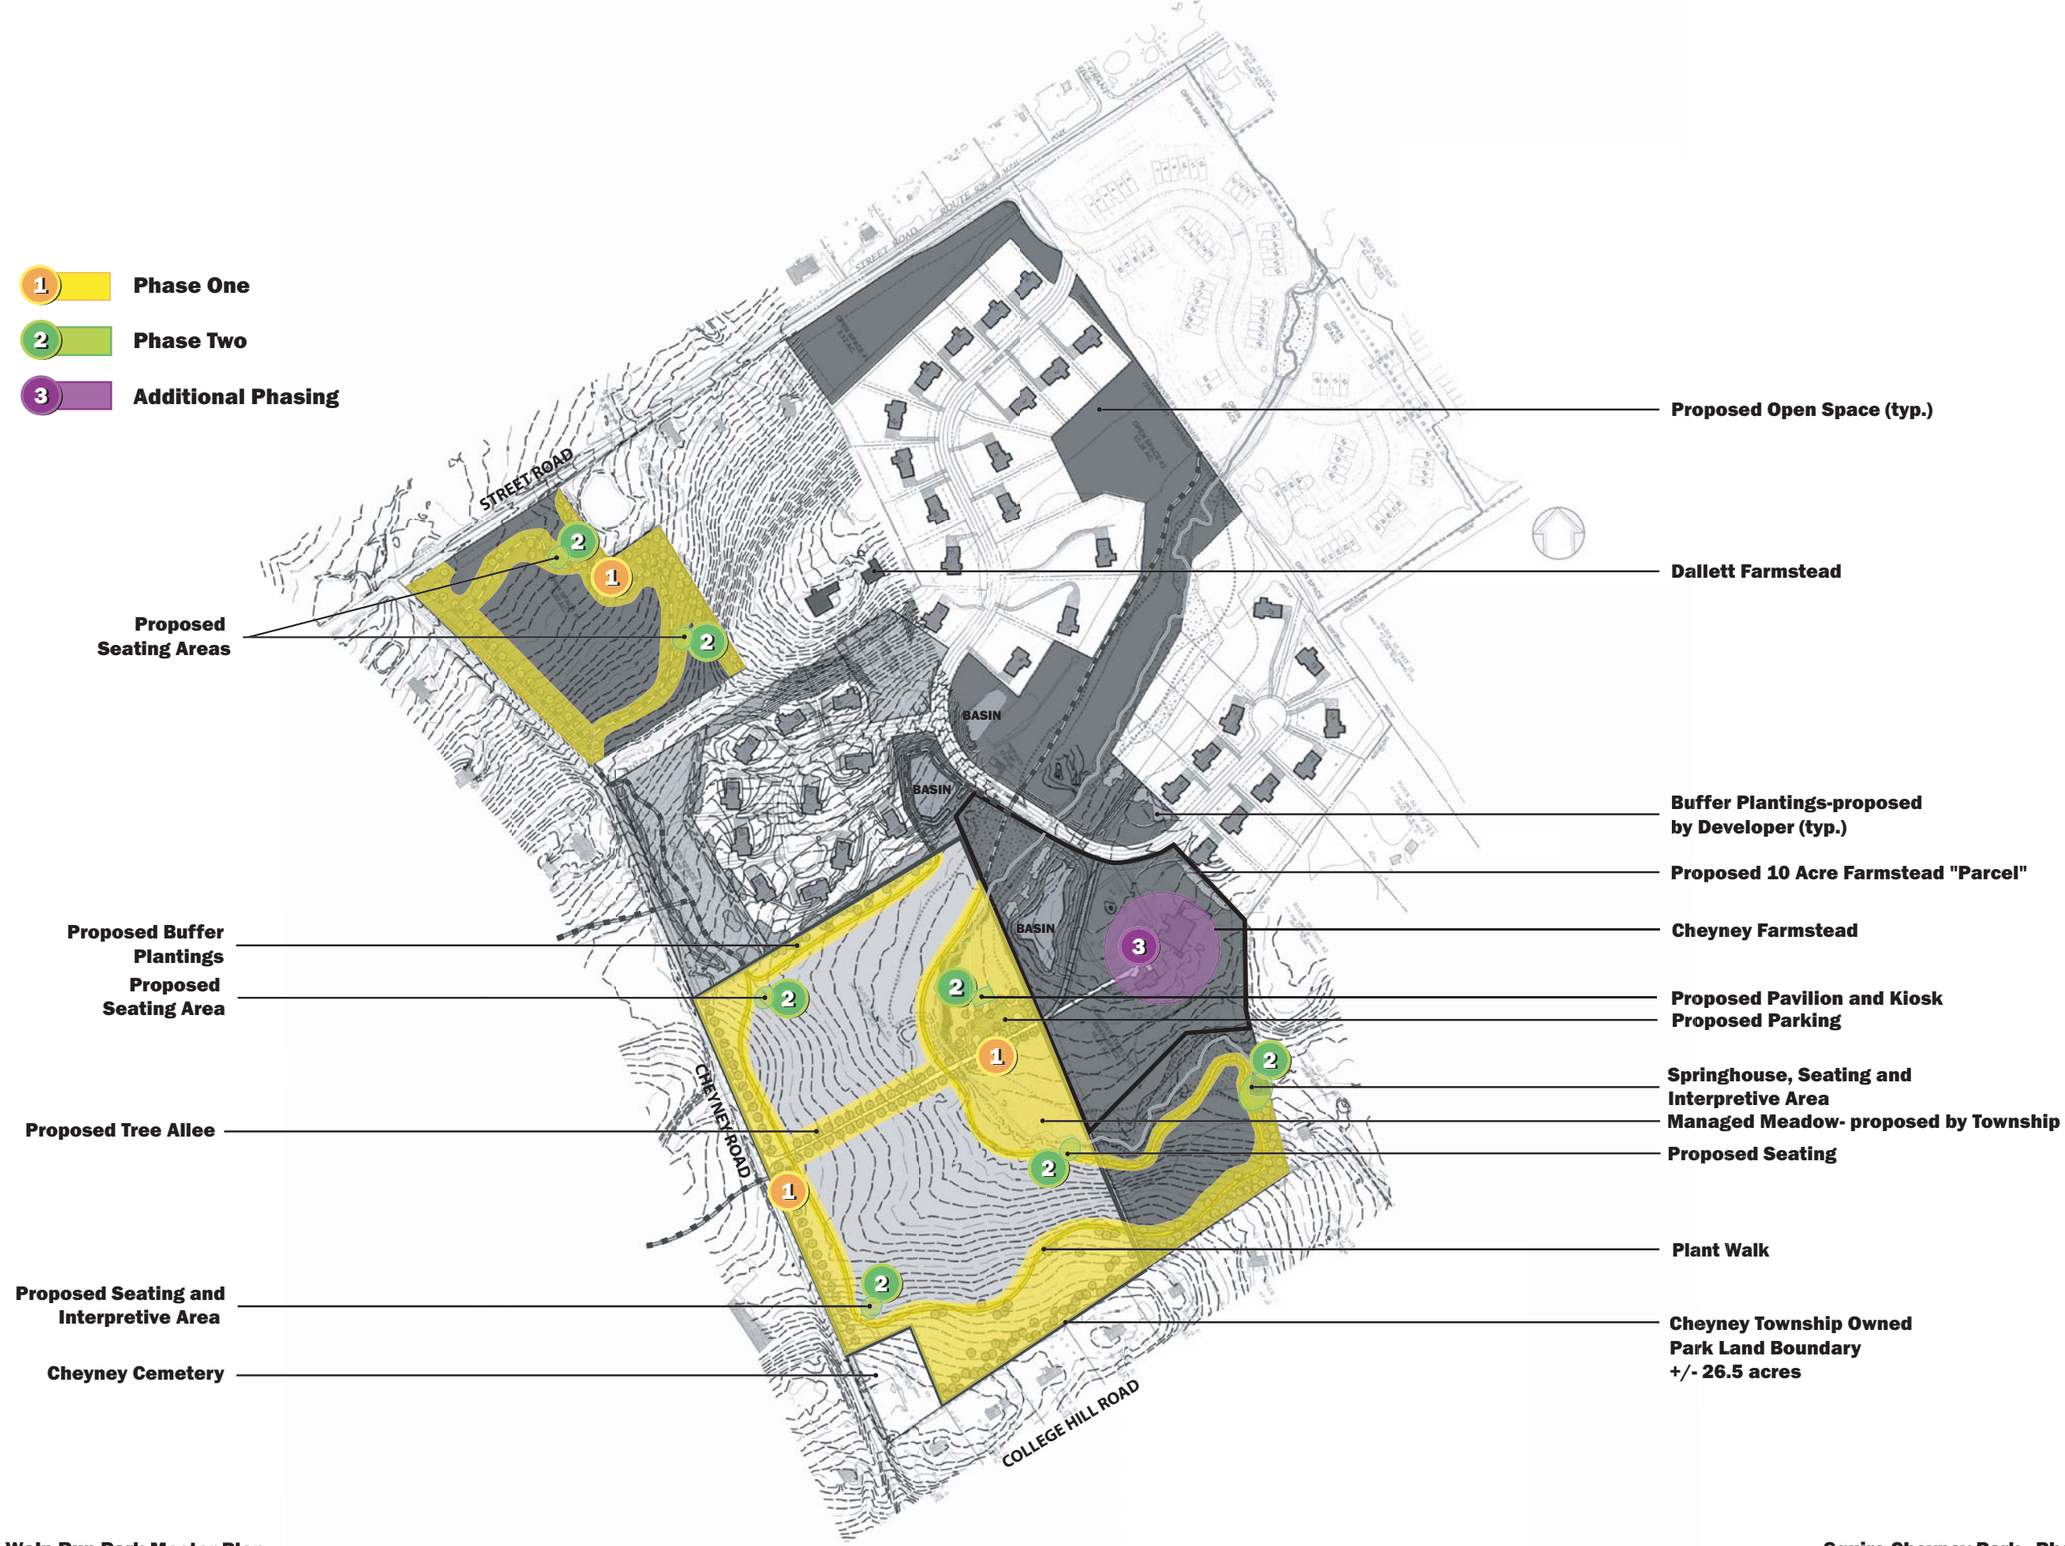

SIMONE COLLINS
511 OLD LANCASTER RD
BERWYN, PA 19312

Squire Cheyney-Wain Run Park Master Plan
Thornbury Township, Pennsylvania

Squire Cheyney Park - Phasing Plan

200' 100' 0 200'
Scale: 1" = 200'

SC# 06013.10
04/16/07

North